DETAILED DRAWING INSTALLATION GWH 50/GW50 (600 x 1200)

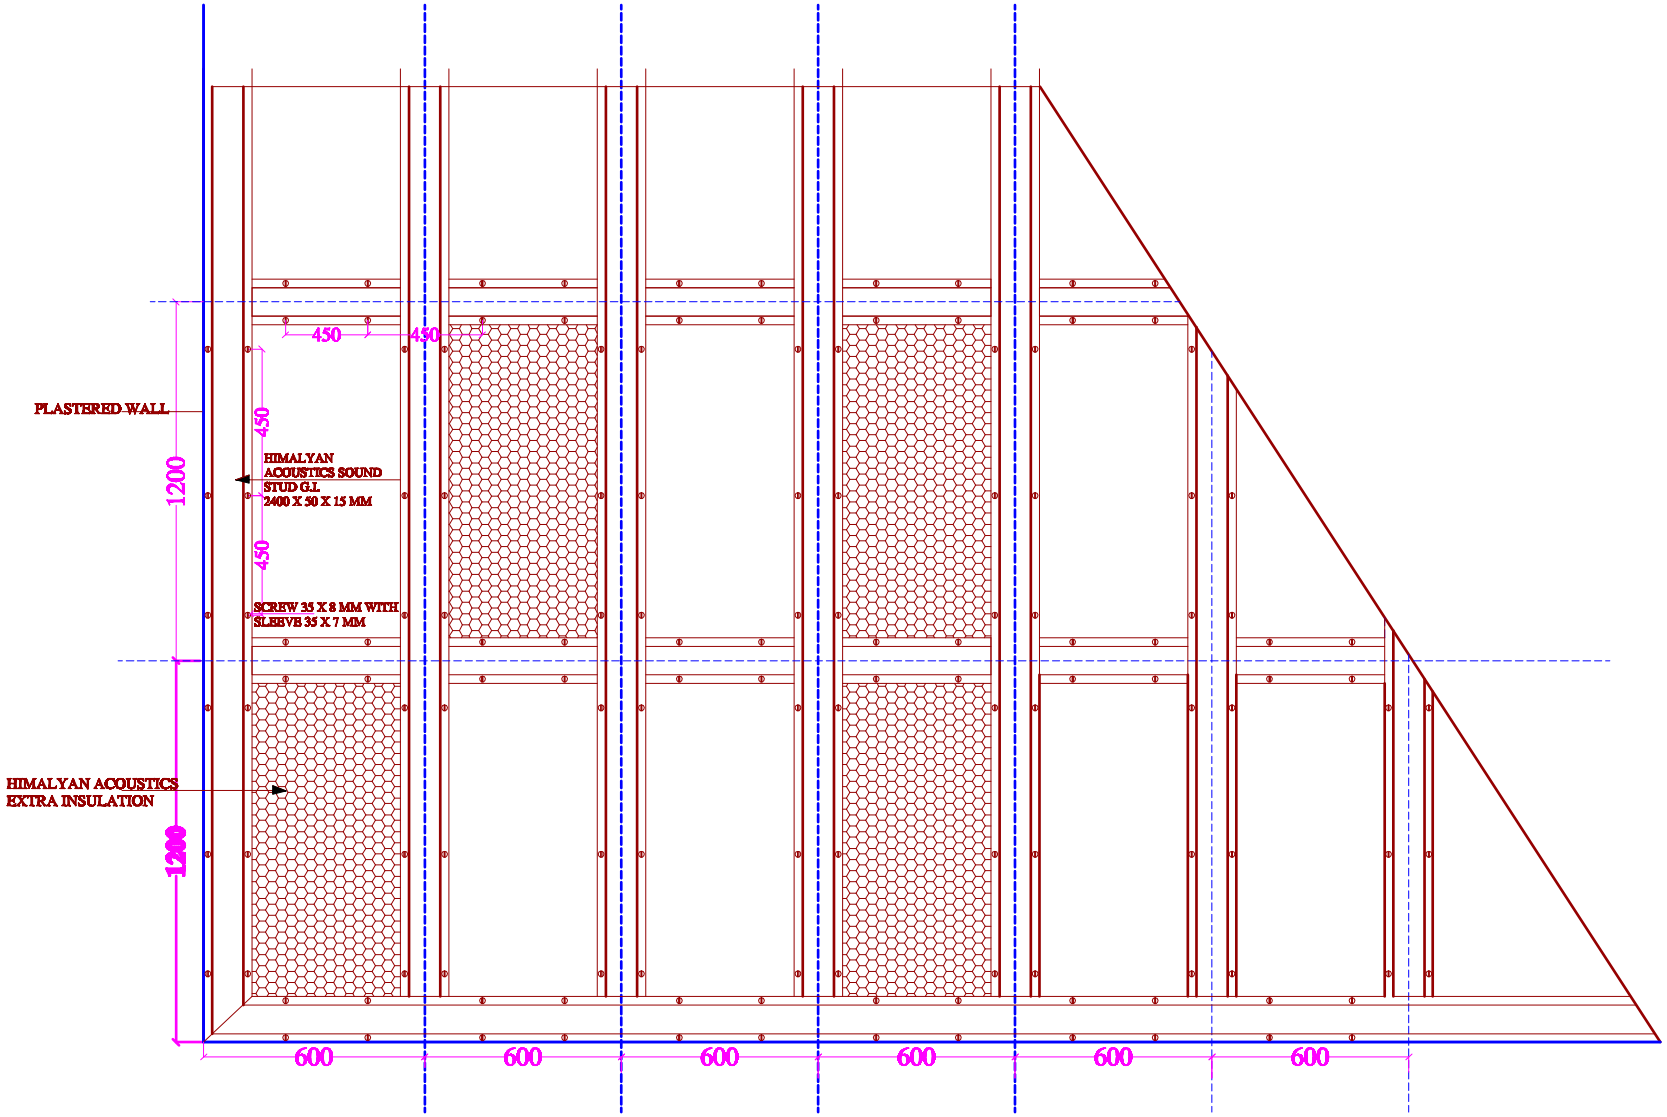

WALL ELEVATION